DRAWING NO. NOL-G19

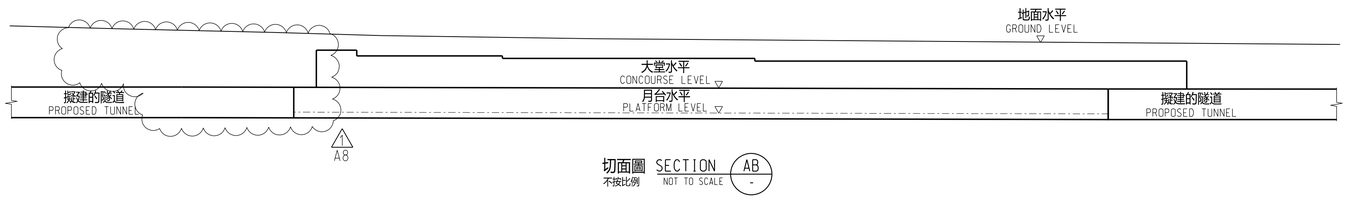

切面圖 SECTION AB
不按比例 NOT TO SCALE -

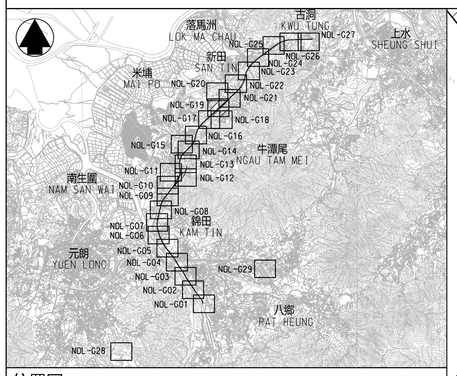

位置圖 LOCATION PLAN
不按比例 NOT TO SCALE

接駁線 MATCH LINE
延續部分參閱圖號 NOL-G20
FOR CONTINUATION SEE DRAWING NO. NOL-G20

擬建的隧道的大約位置
APPROXIMATE LOCATION OF PROPOSED TUNNELS

擬建的緊急車輛通道的大約位置
APPROXIMATE LOCATION OF PROPOSED EMERGENCY VEHICULAR ACCESS

擬建的通風井, 機房, 緊急救援通道及其他鐵路設施的大約位置
APPROXIMATE LOCATIONS OF PROPOSED VENTILATION SHAFTS, PLANT ROOMS, EMERGENCY ACCESS AND OTHER RAILWAY FACILITIES

在不同施工階段部分土地將用作工地
PORTIONS OF LAND TO BE USED AS WORK SITES DURING DIFFERENT STAGES OF CONSTRUCTION

修訂擬建的鐵路車站的布局
LAYOUT OF PROPOSED RAILWAY STATION AMENDED A8

在工程進行中及完工後現有的道路及行人徑將會保留, 改道或修改
EXISTING ROADS AND FOOTPATHS TO BE MAINTAINED, DIVERTED OR MODIFIED DURING AND AFTER CONSTRUCTION

擬建在新田的鐵路車站的大約位置
APPROXIMATE LOCATION OF PROPOSED RAILWAY STATION AT SAN TIN

擬建的鐵路車站入口, 機房, 緊急救援通道及其他鐵路設施的大約位置
APPROXIMATE LOCATIONS OF PROPOSED RAILWAY STATION ENTRANCE, PLANT ROOMS, EMERGENCY ACCESS AND OTHER RAILWAY FACILITIES

修訂擬建的鐵路車站的布局
LAYOUT OF PROPOSED RAILWAY STATION AMENDED A8

擬建的通風井, 機房, 緊急救援通道, 其他鐵路設施及車輛通道的大約位置
APPROXIMATE LOCATIONS OF PROPOSED VENTILATION SHAFTS, PLANT ROOMS, EMERGENCY ACCESS, OTHER RAILWAY FACILITIES AND EMERGENCY VEHICULAR ACCESS

修訂方案界線
BOUNDARY OF THE SCHEME AMENDED A8

修訂擬採用鑽挖或挖掘或鑽爆的隧道的布局
LAYOUT OF PROPOSED BORED/MINED/DRILL AND BLAST TUNNEL AMENDED A8

擬建的臨時交通配套設施的大約位置
APPROXIMATE LOCATION OF PROPOSED TEMPORARY TRANSPORT FACILITIES

修訂方案界線
BOUNDARY OF THE SCHEME AMENDED A8

刪除可能永久封閉的道路
ROADS WHICH MAY BE CLOSED PERMANENTLY DELETED A8

修訂方案界線
BOUNDARY OF THE SCHEME AMENDED A8

擬建的隧道的大約位置
APPROXIMATE LOCATION OF PROPOSED TUNNELS

現有的墓地將會保留及提供通道
EXISTING GRAVE TO BE RETAINED WITH ACCESS

接駁線 MATCH LINE
延續部分參閱圖號 NOL-G17 及 G18
FOR CONTINUATION SEE DRAWING NOS. NOL-G17 AND G18

修訂方案界線
BOUNDARY OF THE SCHEME AMENDED A8

修訂方案界線
BOUNDARY OF THE SCHEME AMENDED A8

修訂擬建的通風井, 機房, 緊急救援通道及其他鐵路設施的布局
LAYOUT OF PROPOSED VENTILATION SHAFTS, PLANT ROOMS, EMERGENCY ACCESS AND OTHER RAILWAY FACILITIES AMENDED A8

修訂擬建的緊急車輛通道的大約位置
APPROXIMATE LOCATION OF PROPOSED EMERGENCY VEHICULAR ACCESS AMENDED A8

擬建的鐵路車站入口, 機房, 緊急救援通道及其他鐵路設施的大約位置
APPROXIMATE LOCATIONS OF PROPOSED RAILWAY STATION ENTRANCE, PLANT ROOMS, EMERGENCY ACCESS AND OTHER RAILWAY FACILITIES

擬建的緊急車輛通道的大約位置
APPROXIMATE LOCATION OF PROPOSED EMERGENCY VEHICULAR ACCESS

擬建的逃生路徑的大約位置
APPROXIMATE LOCATION OF PROPOSED MEANS OF ESCAPE

接駁線 MATCH LINE
延續部分參閱圖號 NOL-G21
FOR CONTINUATION SEE DRAWING NO. NOL-G21

修訂方案界線
BOUNDARY OF THE SCHEME AMENDED A8

在工程進行中及完工後現有的道路及行人徑將會保留, 改道或修改
EXISTING ROADS AND FOOTPATHS TO BE MAINTAINED, DIVERTED OR MODIFIED DURING AND AFTER CONSTRUCTION

修訂方案界線
BOUNDARY OF THE SCHEME AMENDED A8

修訂擬建的隧道的布局
LAYOUT OF PROPOSED TUNNELS AMENDED A8

修訂工地及臨時施工區的布局
LAYOUT OF WORKS SITES AND TEMPORARY WORKS AREA AMENDED A8

擬建的逃生路徑的大約位置
APPROXIMATE LOCATION OF PROPOSED MEANS OF ESCAPE A8

在不同施工階段部分土地將用作工地
PORTIONS OF LAND TO BE USED AS WORK SITES DURING DIFFERENT STAGES OF CONSTRUCTION

0 10 20 30 40 50 米 M
1 : 1000

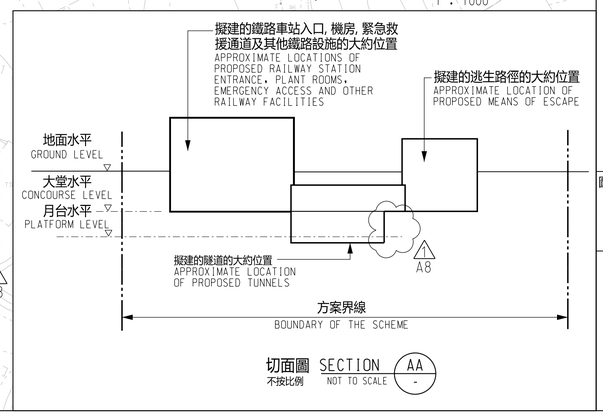

切面圖 SECTION AA
不按比例 NOT TO SCALE -

圖例 LEGEND :

- 方案界線 BOUNDARY OF THE SCHEME
- 擬建的鐵路車站及其他鐵路設施(地下) PROPOSED RAILWAY STATION AND OTHER RAILWAY FACILITIES (UNDERGROUND)
- 擬建的車站 / 車站入口 / 通風大樓 / 通風井 / 其他鐵路設施或永久建築物 PROPOSED RAILWAY STATION/ STATION ENTRANCES/ VENTILATION BUILDINGS/ VENTILATION SHAFTS/ OTHER RAILWAY FACILITIES OR PERMANENT STRUCTURES
- 現有的車站及其他鐵路設施 EXISTING STATION AND OTHER RAILWAY FACILITIES
- 擬採用鑽挖或挖掘或鑽爆的鐵路設施或隧道(地下) PROPOSED RAILWAY FACILITIES/ TUNNELS BY BORED/ MINED/ DRILL AND BLAST METHOD (UNDERGROUND)
- 擬採用明挖回填法興建的鐵路設施或隧道(地下) PROPOSED RAILWAY FACILITIES/ TUNNELS BY CUT-AND-COVER METHOD (UNDERGROUND)
- 可能永久封閉的道路 (包括行車道、行人徑及露天地方) ROADS (INCLUDING CARRIAGEWAYS, FOOTPATHS AND OPEN PLACE) WHICH MAY BE CLOSED PERMANENTLY
- 擬設置地盤設施的臨時施工區 PROPOSED TEMPORARY WORKS AREA FOR SITE FACILITIES
- 擬進行修改工程的現有的鐵路車站及設施 PROPOSED MODIFICATION WORKS OF THE EXISTING RAILWAY STATIONS AND FACILITIES
- 擬建供北環線主線及其他正在規劃的鐵路項目(下稱「其他鐵路項目」)使用的隧道(地下) / 車站 / 車站大堂 / 車站入口 / 通風大樓 / 通風井 / 其他鐵路設施或永久建築物(下稱「設施」)。設施的布局已刊憲於其他鐵路項目方案內 PROPOSED RAILWAY TUNNEL (UNDERGROUND)/ RAILWAY STATION/ STATION CONCOURSE/ STATION ENTRANCES/ VENTILATION BUILDINGS/ VENTILATION SHAFTS/ OTHER RAILWAY FACILITIES OR PERMANENT STRUCTURES (HEREAFTER REFERRED TO AS "THE FACILITIES") FOR NORTHERN LINK MAIN LINE AND ANOTHER RAILWAY PROJECT UNDER PLANNING (HEREAFTER REFERRED TO AS "ANOTHER RAILWAY PROJECT"). THE LAYOUT OF THE FACILITIES IS GAZETTED UNDER ANOTHER RAILWAY PROJECT
- △ 圖則修改 DRAWING REVISION
- A1 修訂參考編號 (參考憲報公告) AMENDMENT REFERENCE NUMBER (SEE GAZETTE NOTICE)
- 修訂範圍 AMENDMENT AREA

一般說明 GENERAL NOTES :

1. 有關一般說明參閱圖號NOL-G01. FOR GENERAL NOTES, REFER TO DRAWING NO. NOL-G01.

修訂表 TABLE OF AMENDMENTS

修改 REV	日期 DATE	繪圖 BY	核對 SUB	負責 APP	說明 DESCRIPTION
					修訂項目 A8 AMENDMENT ITEM A8

SIGNED
林雨舟 LAM YU CHAU
獲准發出 APPROVED FOR ISSUE
路政署 鐵路拓展處副處長(1) GOVERNMENT ENGINEER/ RAILWAY DEVELOPMENT (1) HIGHWAYS DEPARTMENT
17 APR 2024
發出日期 DATE OF ISSUE

圖則名稱 DRAWING TITLE
鐵路條例(第519章) 北環線主線 總體規劃圖則 29頁的第19頁

RAILWAYS ORDINANCE (CHAPTER 519) NORTHERN LINK MAIN LINE

GENERAL LAYOUT PLAN SHEET 19 OF 29

圖號 DRAWING NO. NOL-G19
比例 SCALE 1:1000 (A1) 或如圖示 OR AS SHOWN

香港特別行政區政府
THE GOVERNMENT OF THE HONG KONG SPECIAL ADMINISTRATIVE REGION
路政署 HIGHWAYS DEPARTMENT
鐵路拓展處 RAILWAY DEVELOPMENT OFFICE