


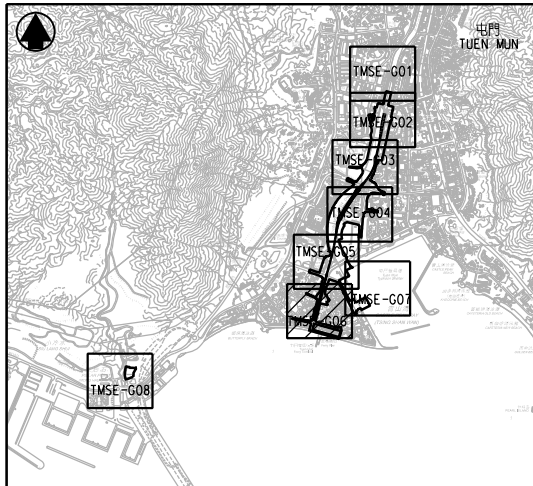


位置圖
LOCATION PLAN


說明 NOTES

此圖根據第TMSE-G06號圖則制訂，分別以紅色及深綠色標明將暫時封閉及改動的湖景路及毗鄰的斜道和湖月街路段，以杏色標明將暫時封閉湖月街路段，以灰色標明將暫時封閉橫跨湖景路並連接湖景邨和屯門湖康家診所的部分湖康橋，及分別以橙色和藍色標明將暫時封閉的部分湖翠路和湖山路路段。


THIS DRAWING IS PREPARED BASED ON DRAWING NO. TMSE-G06 AND IS INTENDED TO SHOW THE TEMPORARY CLOSURE AND ALTERATION OF WU KING ROAD AND ITS ADJACENT RAMP AND THE SECTION OF WU YUET STREET (HIGHLIGHTED IN RED AND DARK GREEN RESPECTIVELY), THE TEMPORARY CLOSURE OF THE SECTION OF WU YUET STREET (HIGHLIGHTED IN BEIGE), THE TEMPORARY CLOSURE OF PARTS OF THE WU HONG BRIDGE ACROSS WU KING ROAD CONNECTING WU KING ESTATE AND TUEN MUN WU HONG CLINIC (HIGHLIGHTED IN GREY), AND THE TEMPORARY PARTIAL CLOSURE OF SECTIONS OF WU CHUI ROAD AND WU SHAN ROAD (HIGHLIGHTED IN ORANGE AND BLUE RESPECTIVELY).

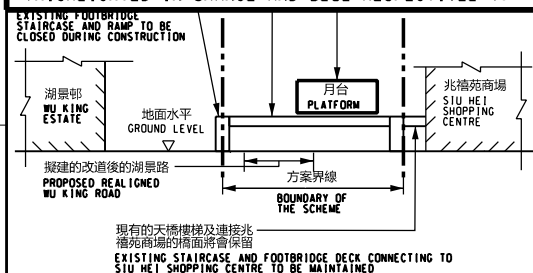


切面圖 SECTION I
NOT TO SCALE

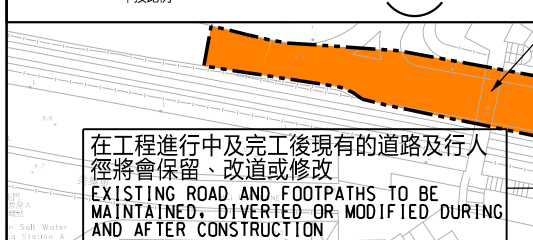



切面圖 SECTION J
NOT TO SCALE

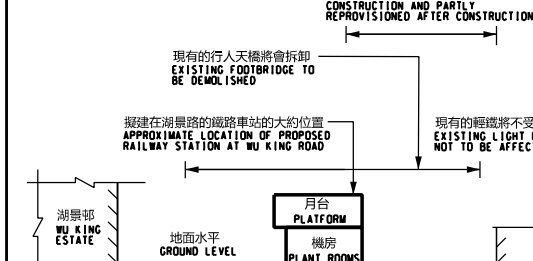

切面圖 SECTION K
NOT TO SCALE

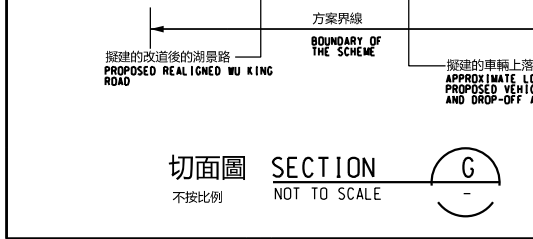

切面圖 SECTION G
NOT TO SCALE

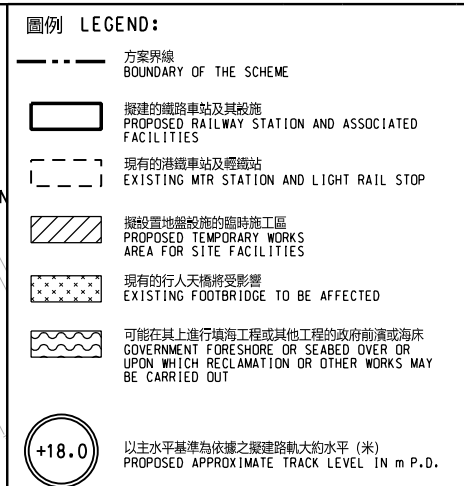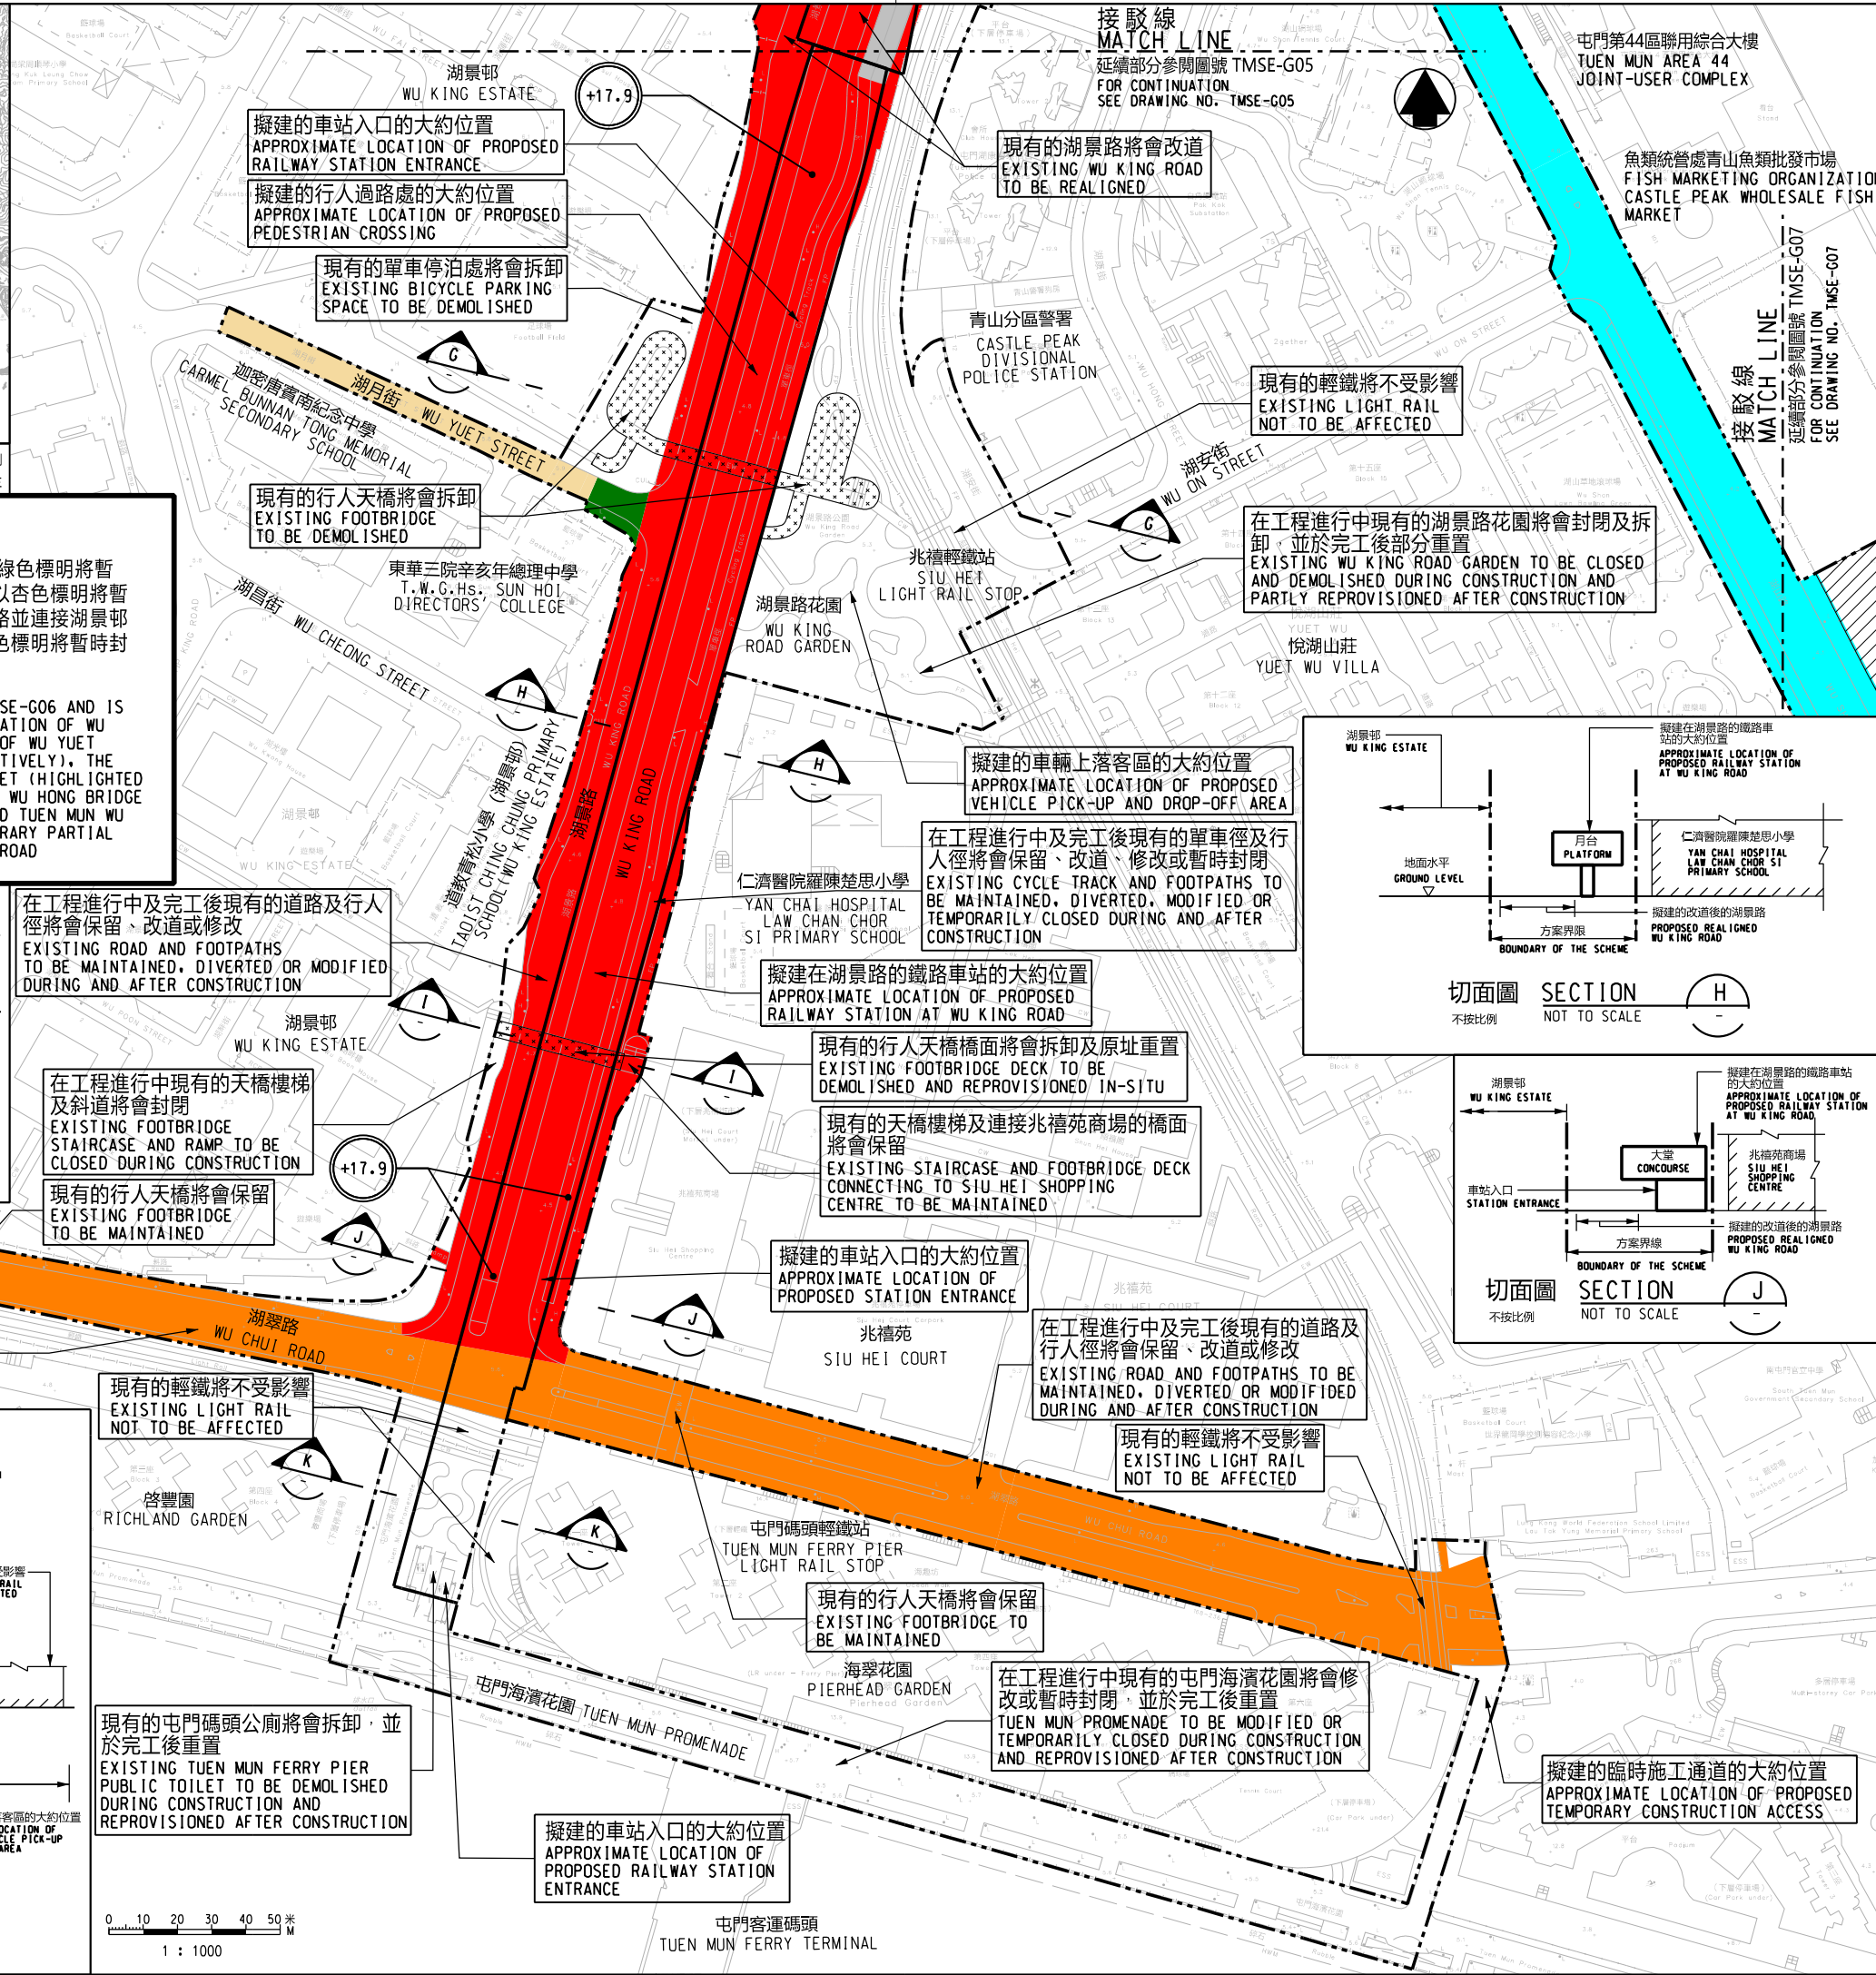


圖例 LEGEND:




切面圖 SECTION H
NOT TO SCALE




切面圖 SECTION J
NOT TO SCALE

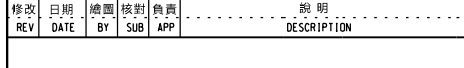

切面圖 SECTION K
NOT TO SCALE

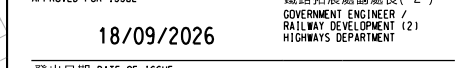


切面圖 SECTION G
NOT TO SCALE

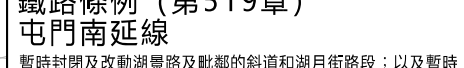

切面圖 SECTION I
NOT TO SCALE



切面圖 SECTION J
NOT TO SCALE

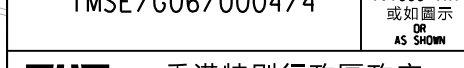

切面圖 SECTION K
NOT TO SCALE



切面圖 SECTION G
NOT TO SCALE

一般說明 GENERAL NOTES

1. 有關一般說明參閱圖號 TMSE-G01.

FOR GENERAL NOTES, REFER TO DRAWING NO. TMSE-G01.

修訂表

TABLE OF AMENDMENTS

修改 日期 繪圖 核對 負責

REV DATE BY SUB APP

說明 DESCRIPTION

SIGNED

黃剛揚 WONG KONG YEUNG

核准發出

APPROVED FOR ISSUE

路政署

鐵路拓展處處長 (2)

GOVERNMENT ENGINEER /

RAILWAY DEVELOPMENT (2)

HIGHWAYS DEPARTMENT

18/09/2026

發出日期 DATE OF ISSUE

圖則名稱 DRAWING TITLE

鐵路條例 (第519章)

屯門南延線

暫時封閉及改動湖景路及毗鄰的斜道和湖月街路段；以及暫時

封閉橫跨湖景路並連接湖景邨和屯門湖康家庭醫學診所的部分

湖康橋、湖山路和湖翠路路段

RAILWAYS ORDINANCE (CHAPTER 519)

TUEN MUN SOUTH EXTENSION

TEMPORARY CLOSURE AND ALTERATION OF WU KING ROAD AND ITS ADJACENT RAMP AND

SECTIONS OF WU YUET STREET AND TEMPORARY CLOSURE OF PARTS OF THE WU HONG BRIDGE

ACROSS WU KING ROAD CONNECTING WU KING ESTATE AND TUEN MUN WU HONG FAMILY

MEDICINE CLINIC SECTIONS OF WU SHAN ROAD AND WU CHUI ROAD

圖號 DRAWING NO.

TMSE/G06/0004/4

比例 SCALE

1:1000 (A1)

或如圖示

OR AS SHOWN

香港特別行政區政府

THE GOVERNMENT OF THE HONG KONG

SPECIAL ADMINISTRATIVE REGION

路政署

HIGHWAYS DEPARTMENT

鐵路拓展處

RAILWAY DEVELOPMENT OFFICE