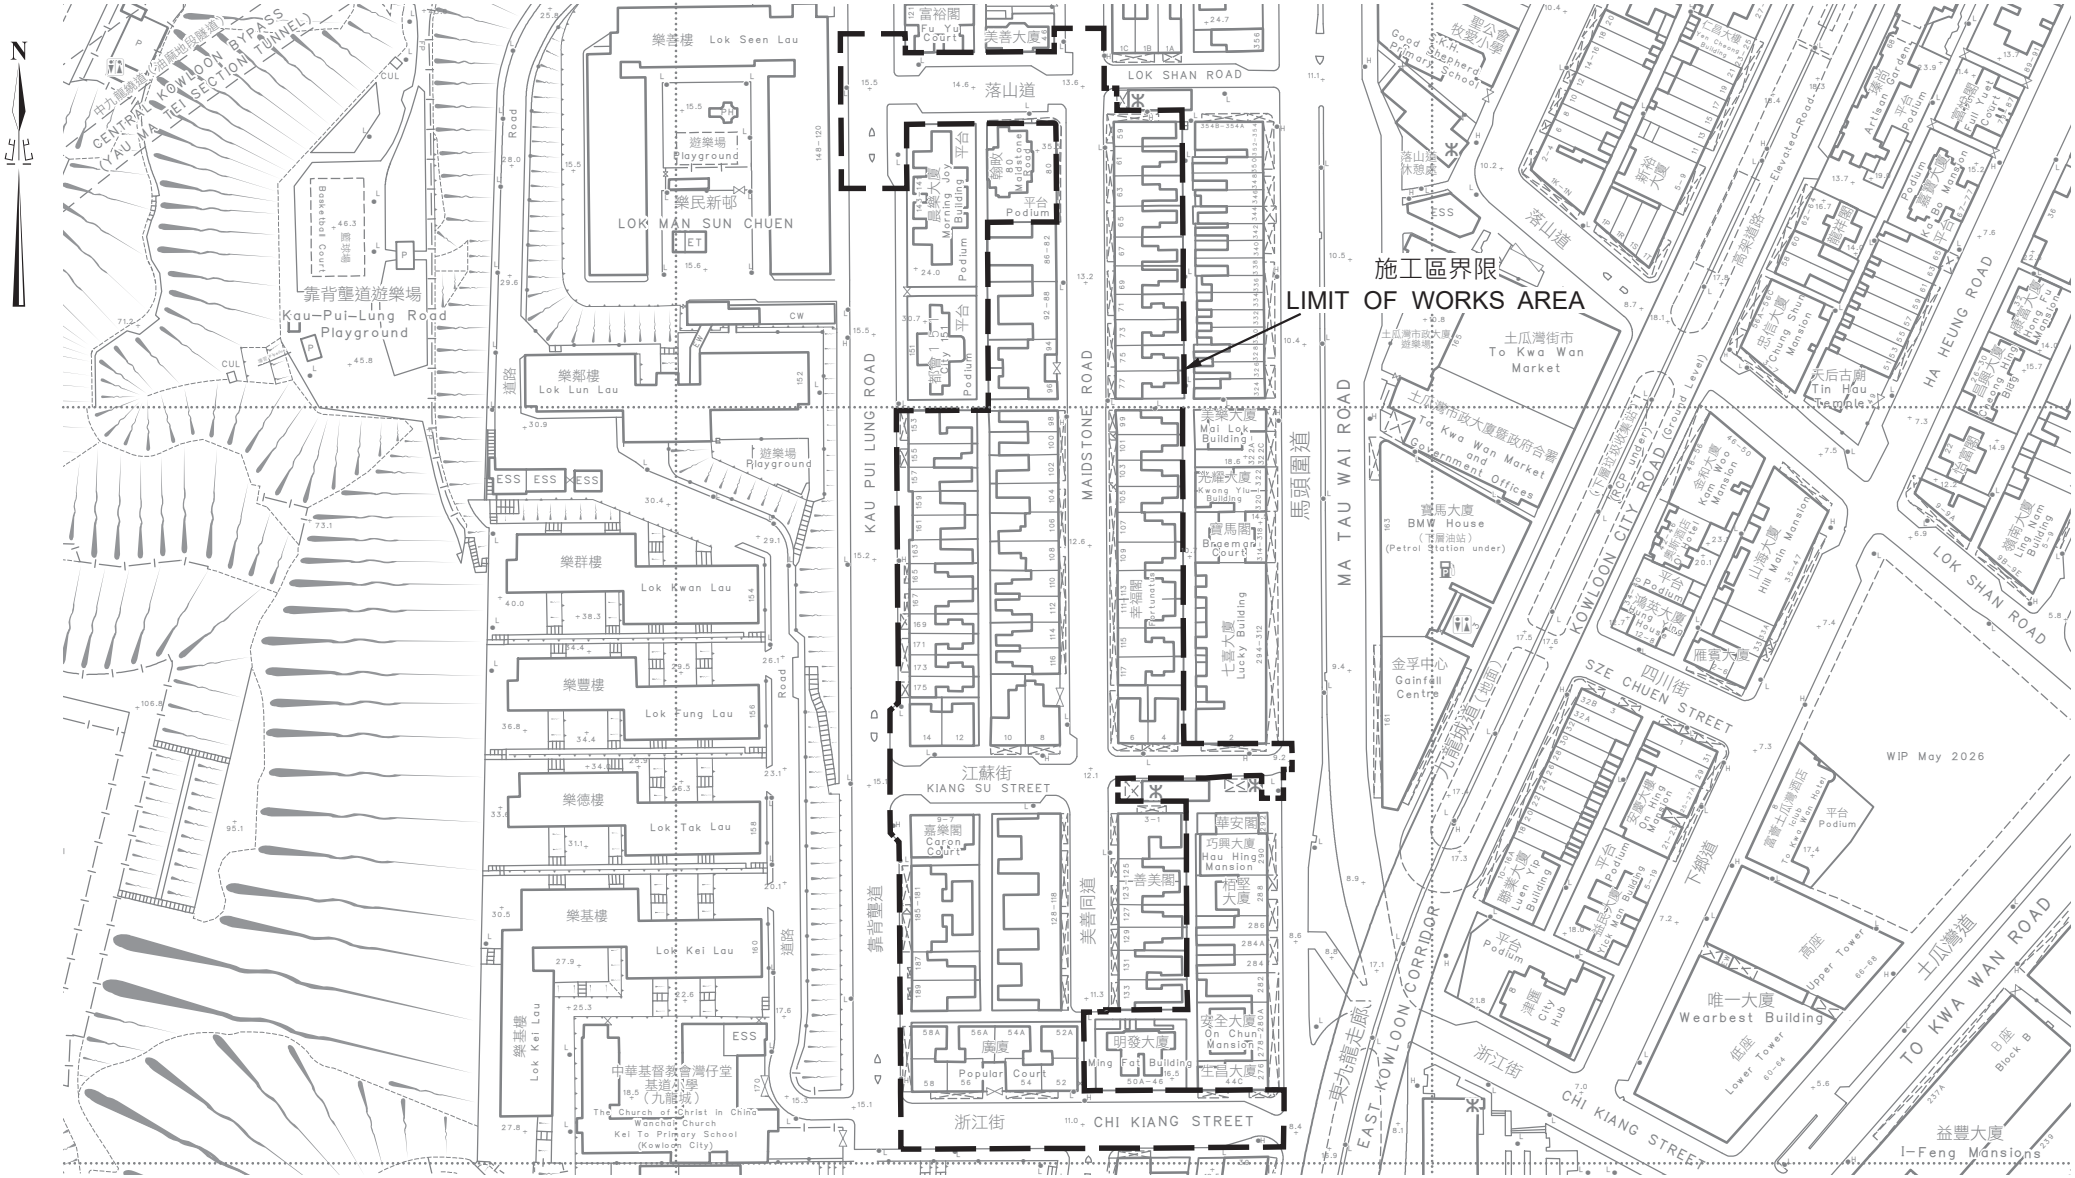

比例尺 SCALE 1:2 000

米 metres 40 0 40 80 120 160 200 米 metres

地政總署 市區重建組
Urban Renewal Section
Lands Department

圖則由九龍測量處繪製
Plan Prepared by District Survey Office, Kowloon

© 香港特別行政區政府 版權所有 Copyright reserved - Hong Kong SAR Government

九龍土瓜灣浙江街、靠背壟道、江蘇街、美善同道、落山道及馬頭圍道的擬建道路工程

PROPOSED ROAD WORKS AT CHI KIANG STREET, KAU PUI LUNG ROAD, KIANG SU STREET, MAIDSTONE ROAD, LOK SHAN ROAD AND MA TAU WAI ROAD, TO KWA WAN, KOWLOON

檔案編號 File No.	DSO/K-2024-051
測量圖編號 Survey Sheet No.	11-NW-20B, 20D
發展藍圖編號 Layout Plan No.	— — —
參考圖編號 Reference Plan No.	SK1A (URA)
圖則編號 PLAN No.	KM11545

日期 Date: 13/07/2026