DRAWING NO. NOL-G02

擬建的臨時單車停泊處的大約位置
APPROXIMATE LOCATION OF PROPOSED TEMPORARY BICYCLE PARKING SPACE

在工程進行中及完工後現有明渠將會保留或修改
EXISTING NULLAH TO BE MAINTAINED OR MODIFIED DURING AND AFTER CONSTRUCTION

在不同施工階段部分土地將用作工地
PORTIONS OF LAND TO BE USED AS WORKS SITE DURING DIFFERENT STAGES OF CONSTRUCTION

錦河路 KAM HO ROAD

接駁線 MATCH LINE
延續部分參閱圖號 NOL-G03
FOR CONTINUATION SEE DRAWING NO. NOL-G03

將由工務計劃項目第7804CL號修改的現有道路及行人徑, 在工程進行中及完工後將會保留, 改道或修改
EXISTING ROADS AND FOOTPATHS TO BE MODIFIED UNDER PWP ITEM NO. 7804CL, WILL BE MAINTAINED, DIVERTED OR MODIFIED DURING AND AFTER CONSTRUCTION

道路將由工務計劃項目第7804CL號(元朗錦田南發展計劃工地平整和基礎建設工程-前期工程-道路工程(前稱工務計劃項目第776CL號(部分)元朗錦田南發展計劃工地平整和基礎建設工程-道路工程))所興建, 不包括在本方案內
ROADS TO BE CONSTRUCTED UNDER PWP ITEM NO. 7804CL (SITE FORMATION AND INFRASTRUCTURE WORKS FOR DEVELOPMENT AT KAM TIN SOUTH, YUEN LONG - ADVANCE WORKS (FORMERLY KNOWN AS ROAD WORKS UNDER PWP ITEM NO. 776CL(PART) SITE FORMATION AND INFRASTRUCTURE WORKS FOR DEVELOPMENT AT KAM TIN SOUTH, YUEN LONG)), NOT UNDER THE SCHEME

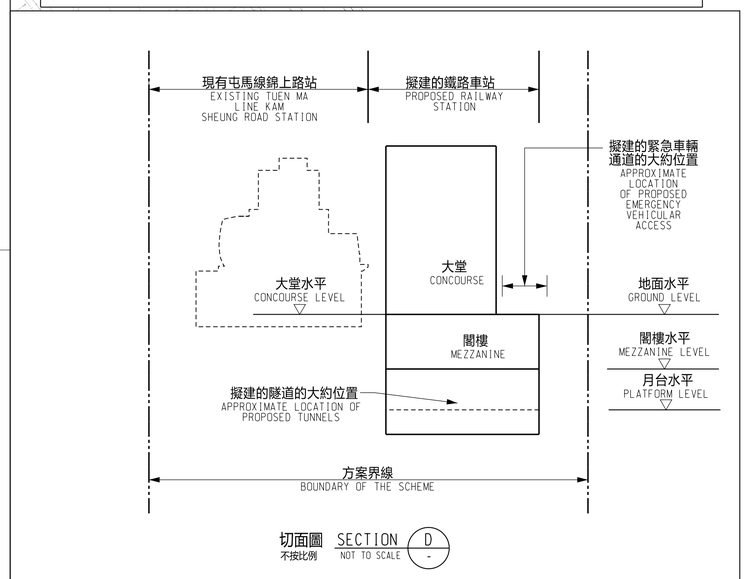

切面圖 SECTION D
不按比例 NOT TO SCALE

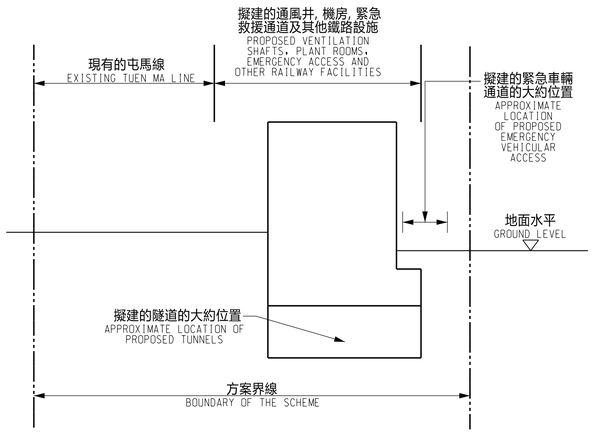

切面圖 SECTION C
不按比例 NOT TO SCALE

在工程進行中現有的單車停泊處將會暫時封閉及完工後重置
EXISTING BICYCLE PARKING SPACE TO BE TEMPORARILY CLOSED DURING CONSTRUCTION AND REPROVISIONED AFTER CONSTRUCTION

擬設置的臨時施工區的大約位置
APPROXIMATE LOCATION OF PROPOSED TEMPORARY WORKS AREA

在不同施工階段部分土地將用作工地
PORTIONS OF LAND TO BE USED AS WORKS SITE DURING DIFFERENT STAGES OF CONSTRUCTION

擬建的緊急車輛通道的大約位置
APPROXIMATE LOCATION OF PROPOSED EMERGENCY VEHICULAR ACCESS

擬建在錦田的鐵路車站的大約位置
APPROXIMATE LOCATION OF PROPOSED RAILWAY STATION AT KAM TIN

現有的有蓋行人通道將會拆卸
EXISTING COVERED PEDESTRIAN WALKWAY TO BE DEMOLISHED

現有的屯馬線錦上路站將會修改
EXISTING TUEN MA LINE KAM SHEUNG ROAD STATION TO BE MODIFIED

在工程進行中及完工後現有的行人及行車隧道將會保留或修改
EXISTING PEDESTRIAN AND ROAD TUNNEL TO BE MAINTAINED OR MODIFIED DURING AND AFTER CONSTRUCTION

東匯路 TUNG WUI ROAD

錦田變電站
KAM TIN SUBSTATION

錦河路 KAM HO ROAD

將由工務計劃項目第7804CL號修改的現有道路及行人徑, 在工程進行中及完工後將會保留, 改道或修改
EXISTING ROADS AND FOOTPATHS TO BE MODIFIED UNDER PWP ITEM NO. 7804CL, WILL BE MAINTAINED, DIVERTED OR MODIFIED DURING AND AFTER CONSTRUCTION

現有的隔音屏障將會保留或修改
EXISTING NOISE BARRIERS TO BE MAINTAINED OR MODIFIED

接駁線 MATCH LINE
延續部分參閱圖號 NOL-G01
FOR CONTINUATION SEE DRAWING NO. NOL-G01

在工程進行中現有的單車停泊處將會暫時封閉及完工後重置
EXISTING BICYCLE PARKING SPACE TO BE TEMPORARILY CLOSED DURING CONSTRUCTION AND REPROVISIONED AFTER CONSTRUCTION

將由工務計劃項目第7804CL號修改的現有道路及行人徑, 在工程進行中及完工後將會保留, 改道或修改
EXISTING ROADS AND FOOTPATHS TO BE MODIFIED UNDER PWP ITEM NO. 7804CL, WILL BE MAINTAINED, DIVERTED OR MODIFIED DURING AND AFTER CONSTRUCTION

在工程進行中及完工後現有的單車徑將會保留, 改道或修改
EXISTING CYCLING TRACK TO BE MAINTAINED, DIVERTED OR MODIFIED DURING AND AFTER CONSTRUCTION

擬建的臨時單車停泊處的大約位置
APPROXIMATE LOCATION OF PROPOSED TEMPORARY BICYCLE PARKING SPACE

擬建的緊急車輛通道的大約位置
APPROXIMATE LOCATION OF PROPOSED EMERGENCY VEHICULAR ACCESS

擬建的通風井, 機房, 緊急救援通道及其他鐵路設施的大約位置
APPROXIMATE LOCATION OF PROPOSED VENTILATION SHAFTS, PLANT ROOMS, EMERGENCY ACCESS AND OTHER RAILWAY FACILITIES

在工程進行中部分現有的行人隧道將會臨時封閉及完工後重置
EXISTING PEDESTRIAN SUBWAY TO BE TEMPORARILY CLOSED DURING CONSTRUCTION AND REPROVISIONED AFTER CONSTRUCTION

0 10 20 30 40 50 米 M
1 : 1000

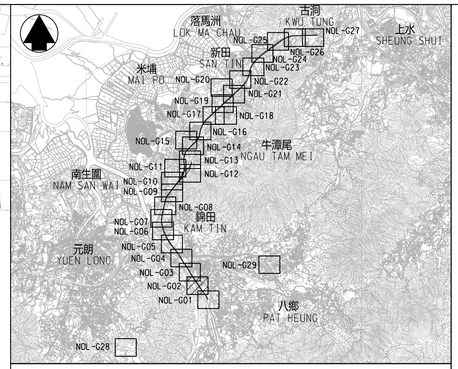

位置圖 LOCATION PLAN
不按比例 NOT TO SCALE

圖例 LEGEND :

- 方案界線 BOUNDARY OF THE SCHEME
- 擬建的鐵路車站及其他鐵路設施(地下) PROPOSED RAILWAY STATION AND OTHER RAILWAY FACILITIES (UNDERGROUND)
- 擬建的車站 / 車站入口 / 通風大樓 / 通風井 / 其他鐵路設施或永久建築物 PROPOSED RAILWAY STATION/ STATION ENTRANCES/ VENTILATION BUILDINGS/ VENTILATION SHAFTS/ OTHER RAILWAY FACILITIES OR PERMANENT STRUCTURES
- 現有的車站及其他鐵路設施 EXISTING STATION AND OTHER RAILWAY FACILITIES
- 擬採用鑽挖或挖掘或鑽爆的鐵路設施或隧道(地下) PROPOSED RAILWAY FACILITIES/ TUNNELS BY BORED/ MINED/ DRILL AND BLAST METHOD (UNDERGROUND)
- 擬採用明挖回填法興建的鐵路設施或隧道(地下) PROPOSED RAILWAY FACILITIES/ TUNNELS BY CUT-AND-COVER METHOD (UNDERGROUND)
- 可能永久封閉的道路 (包括行車道、行人徑及露天地方) ROADS (INCLUDING CARRIAGEWAYS, FOOTPATHS AND OPEN PLACE) WHICH MAY BE CLOSED PERMANENTLY
- 擬設置地盤設施的臨時施工區 PROPOSED TEMPORARY WORKS AREA FOR SITE FACILITIES
- 擬進行修改工程的現有的鐵路車站及設施 PROPOSED MODIFICATION WORKS OF THE EXISTING RAILWAY STATIONS AND FACILITIES
- 擬建供北環線主線及其他正在規劃的鐵路項目(下稱「其他鐵路項目」)使用的隧道(地下) / 車站 / 車站大堂 / 車站入口 / 通風大樓 / 通風井 / 其他鐵路設施或永久建築物(下稱「設施」), 設施的布局已刊憲於其他鐵路項目方案內 PROPOSED RAILWAY TUNNEL(UNDERGROUND)/ RAILWAY STATION/ STATION CONCOURSE/ STATION ENTRANCES/ VENTILATION BUILDINGS/ VENTILATION SHAFTS/ OTHER RAILWAY FACILITIES OR PERMANENT STRUCTURES(HEREAFTER REFERRED TO AS "THE FACILITIES") FOR NORTHERN LINK MAIN LINE AND ANOTHER RAILWAY PROJECT UNDER PLANNING (HEREAFTER REFERRED TO AS "ANOTHER RAILWAY PROJECT"). THE LAYOUT OF THE FACILITIES IS GAZETTED UNDER ANOTHER RAILWAY PROJECT

一般說明 GENERAL NOTES :

1. 有關一般說明參閱圖號NOL-G01.
   FOR GENERAL NOTES, REFER TO DRAWING NO. NOL-G01.

修訂表 TABLE OF AMENDMENTS

修改 REV	日期 DATE	繪圖 BY	核對 SUB	負責 APP	說明 DESCRIPTION

SIGNED
林雨舟 LAM YU CHAU
獲准發出 APPROVED FOR ISSUE
路政署 鐵路拓展處副處長(1) GOVERNMENT ENGINEER/ RAILWAY DEVELOPMENT (1) HIGHWAYS DEPARTMENT
19 SEP 2023
發出日期 DATE OF ISSUE

圖則名稱 DRAWING TITLE
鐵路條例(第519章)
北環線主線
總體規劃圖則 29頁的第2頁

RAILWAYS ORDINANCE (CHAPTER 519)
NORTHERN LINK MAIN LINE
GENERAL LAYOUT PLAN SHEET 2 OF 29

圖號 DRAWING NO. NOL-G02
比例 SCALE 1:1000 (A1) 或如圖示 OR AS SHOWN

香港特別行政區政府
THE GOVERNMENT OF THE HONG KONG SPECIAL ADMINISTRATIVE REGION
路政署
HIGHWAYS DEPARTMENT
鐵路拓展處
RAILWAY DEVELOPMENT OFFICE