


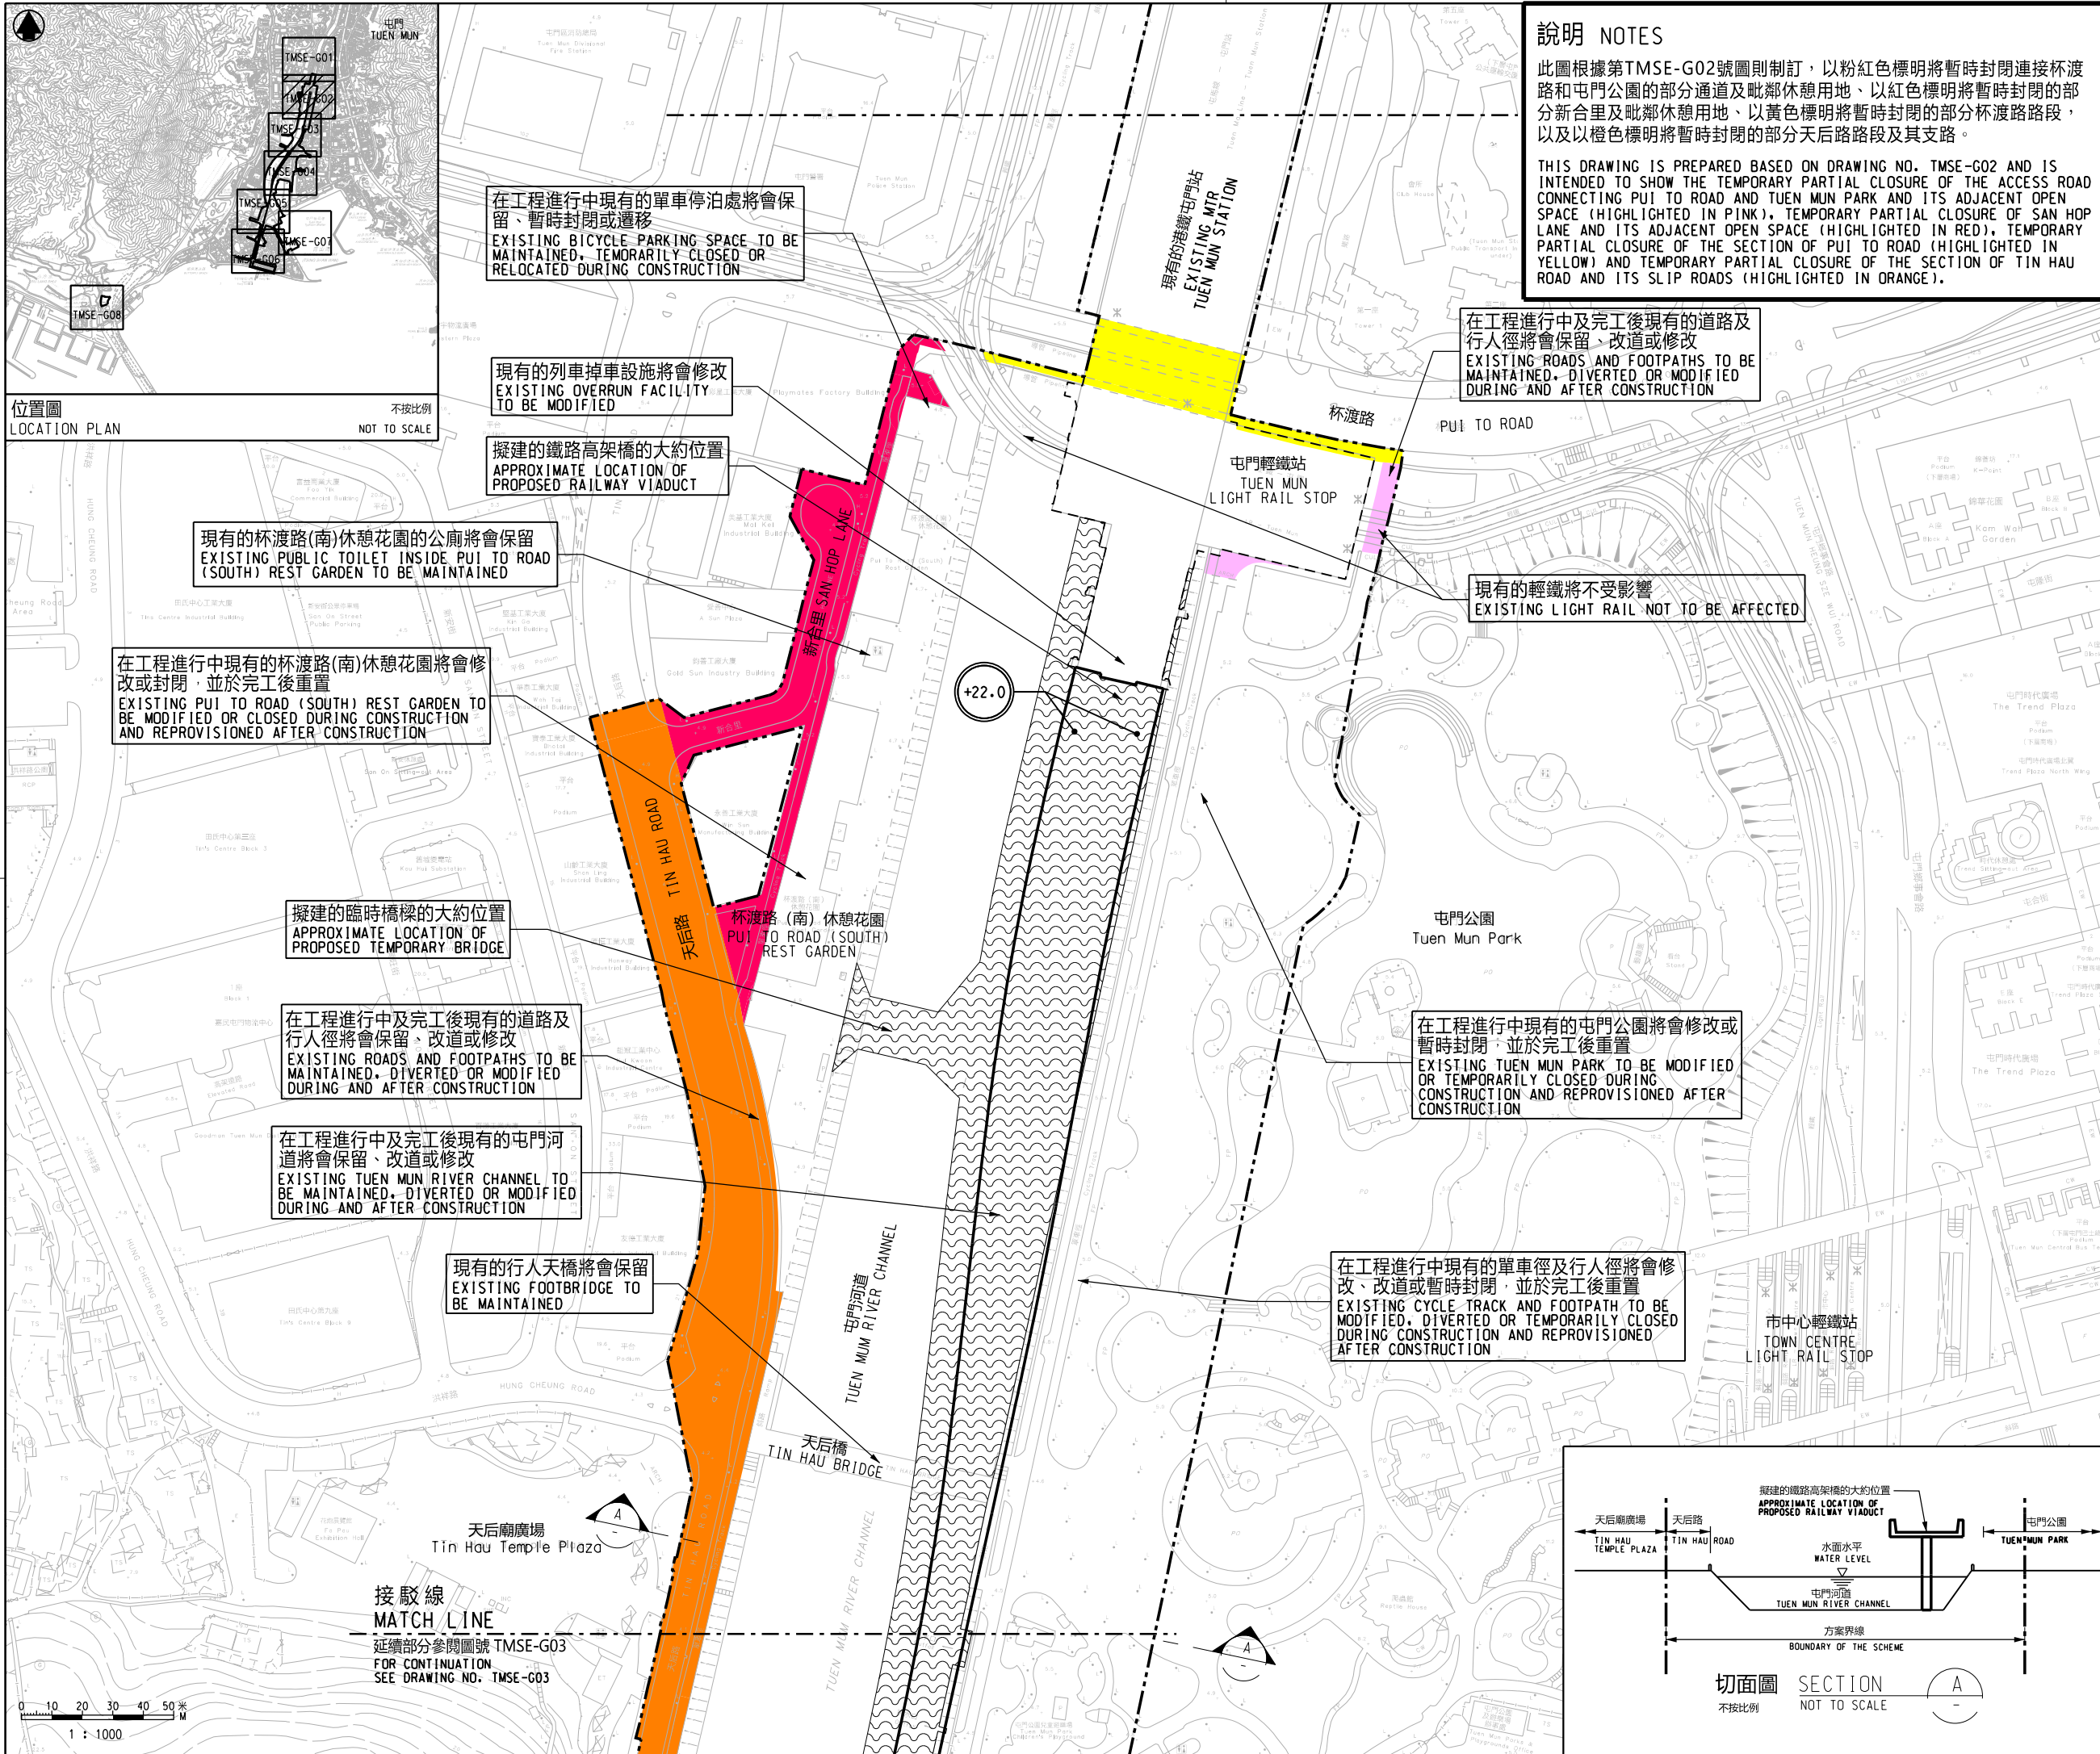

一般說明 GENERAL NOTES

1. 有關一般說明參閱圖號 TMSE - G01.
FOR GENERAL NOTES, REFER TO DRAWING NO. TMSE-G01.

修訂表 TABLE OF AMENDMENTS					
修改 REV	日期 DATE	繪圖 BY	核對 SUB	負責 APP	說明 DESCRIPTION

SIGNED

核准發出
APPROVED FOR ISSUE

14/09/2026

發出日期 DATE OF ISSUE

黃剛揚 WONG KONG YEUNG
路政署
鐵路拓展處處副處長(2)
GOVERNMENT ENGINEER /
RAILWAY DEVELOPMENT (2)
HIGHWAYS DEPARTMENT

圖則名稱 DRAWING TITLE

鐵路條例 (第519章)
屯門南延線

暫時封閉新合里及毗鄰休憩用地、連接杯渡路和屯門公園的通道及毗鄰休憩用地、杯渡路路段及天后路路段及其支路

RAILWAYS ORDINANCE (CHAPTER 519)
TUN MUN SOUTH EXTENSION

TEMPORARY CLOSURE OF SAN HOP LANE AND ITS ADJACENT OPEN SPACE, AN ACCESS ROAD CONNECTING PUI TO ROAD AND TUN MUN PARK AND ITS ADJACENT OPEN SPACE, A SECTION OF PUI TO ROAD, AND A SECTION OF TIN HAU ROAD AND ITS SLIP ROADS

香港特別行政區政府
THE GOVERNMENT OF THE HONG KONG
SPECIAL ADMINISTRATIVE REGION

路政署
HIGHWAYS DEPARTMENT

鐵路拓展處
RAILWAY DEVELOPMENT OFFICE